

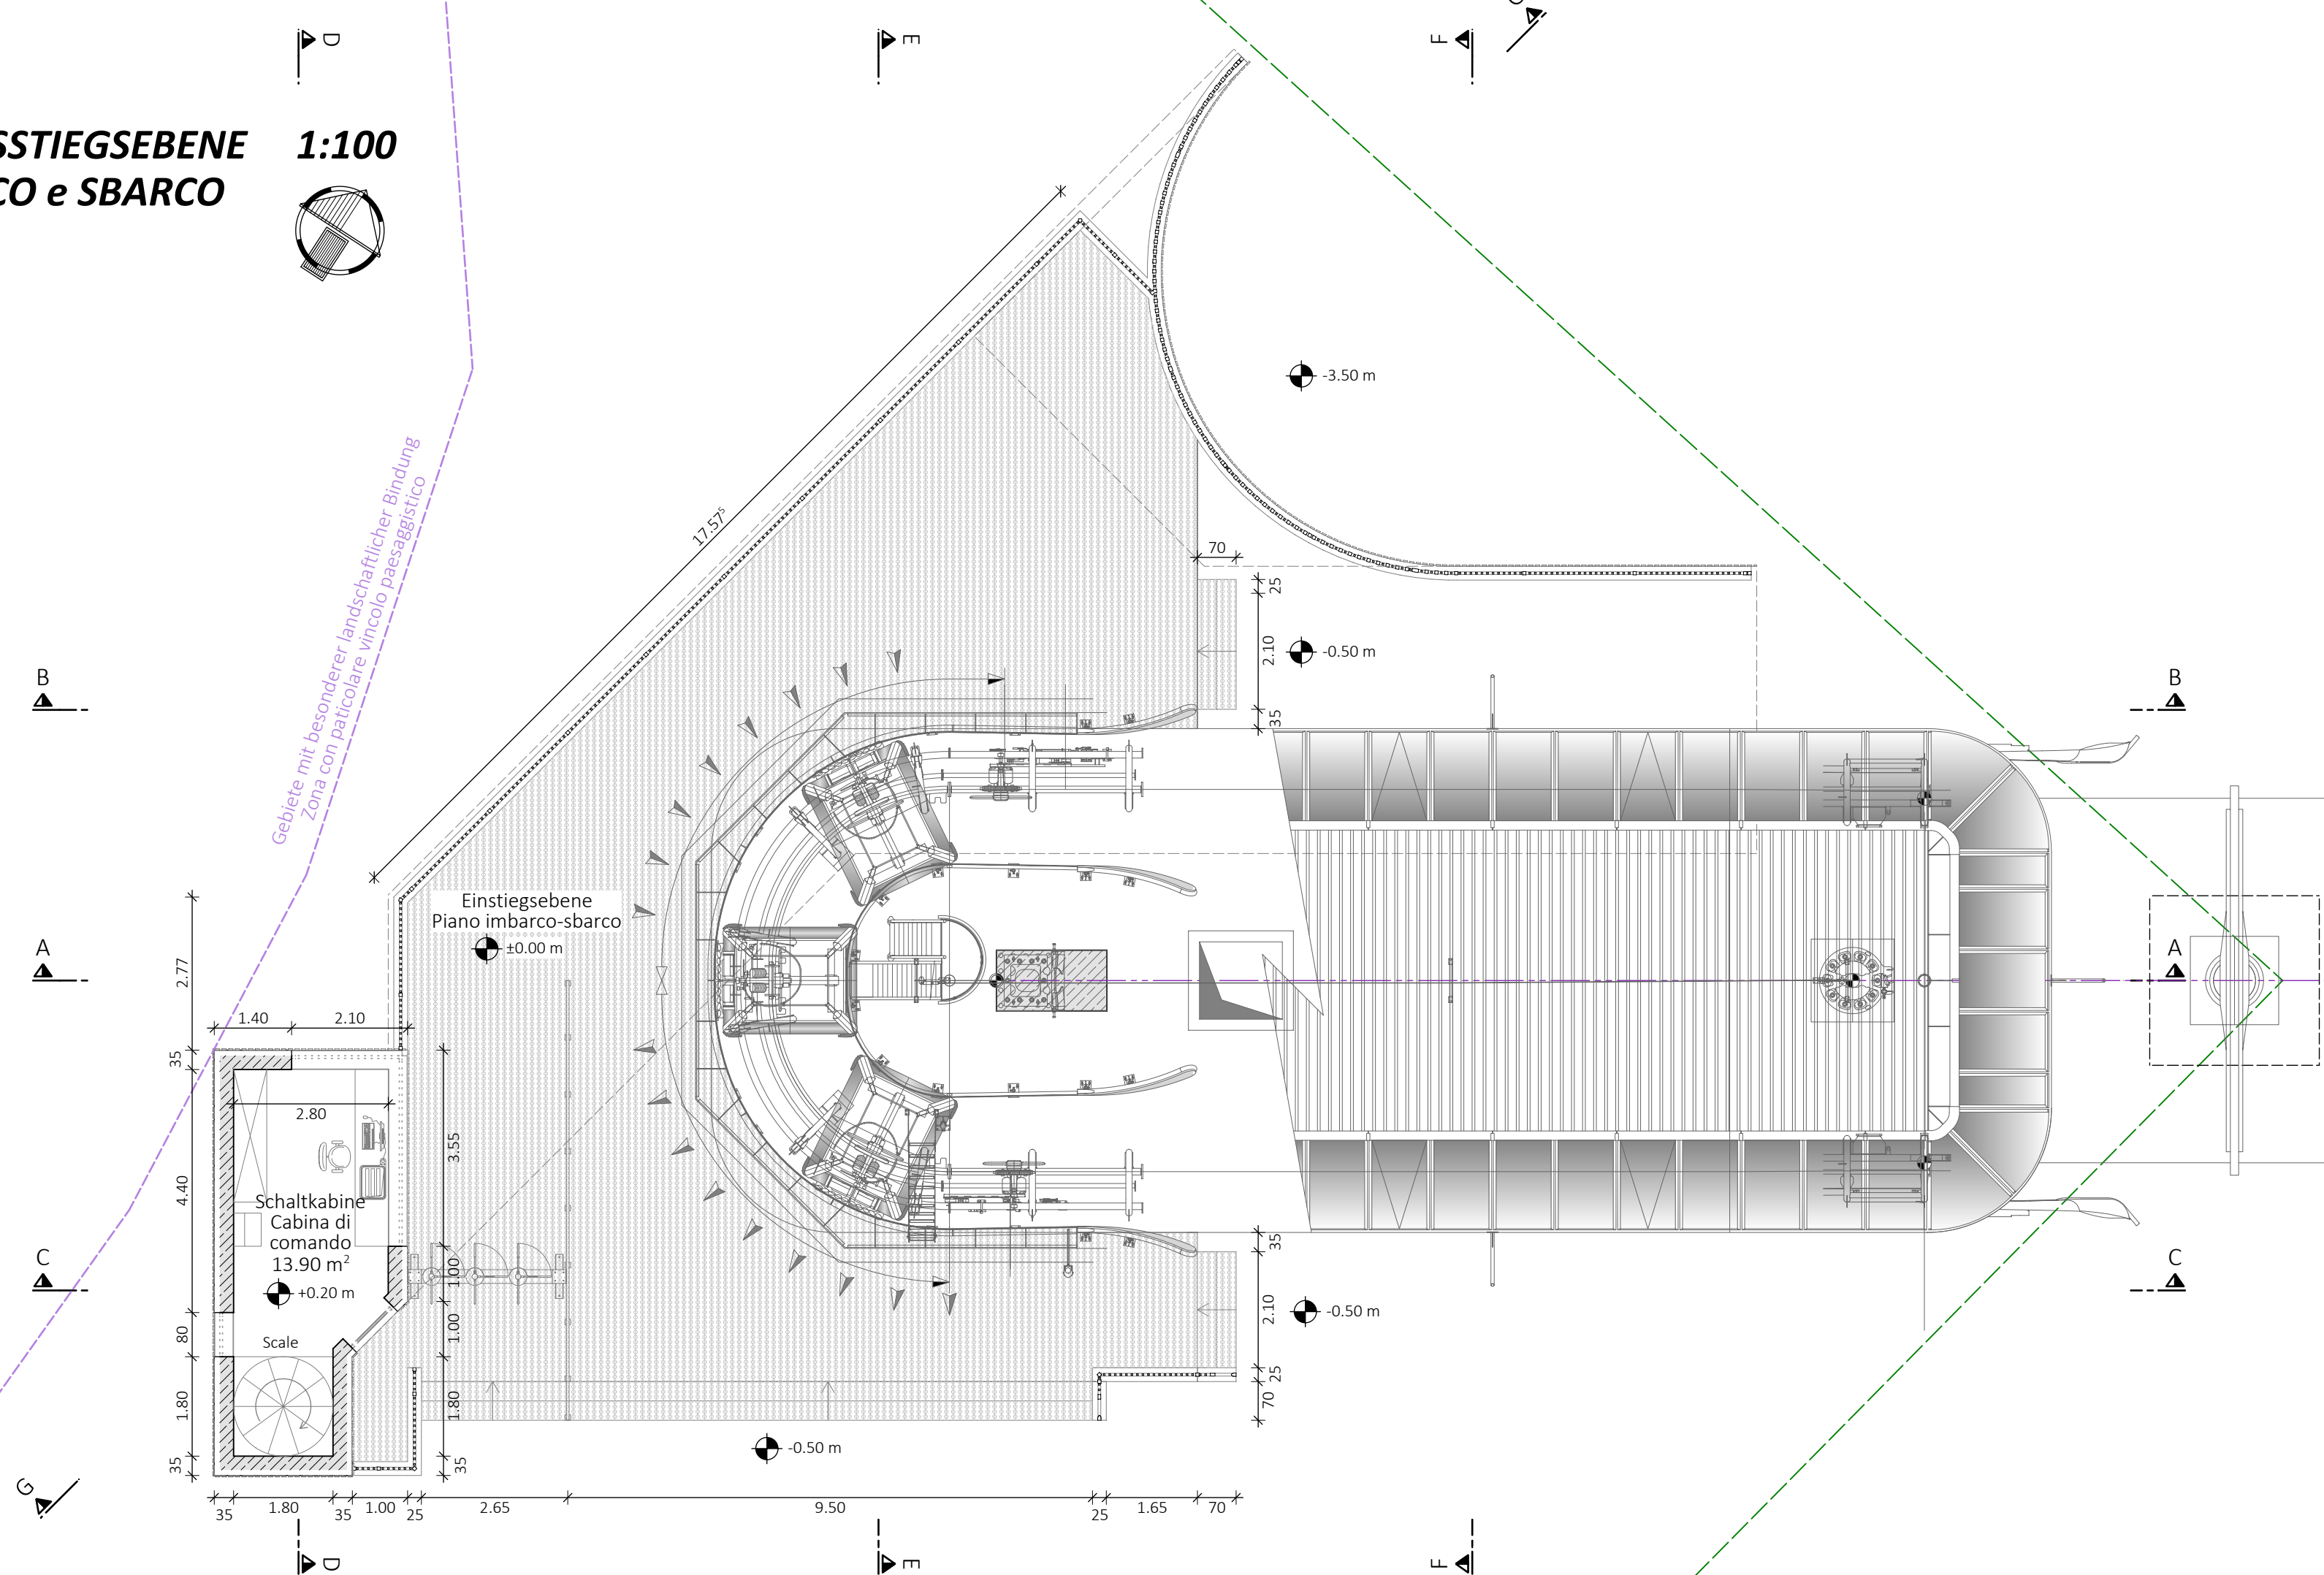
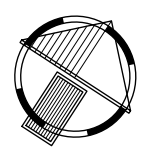


1:100

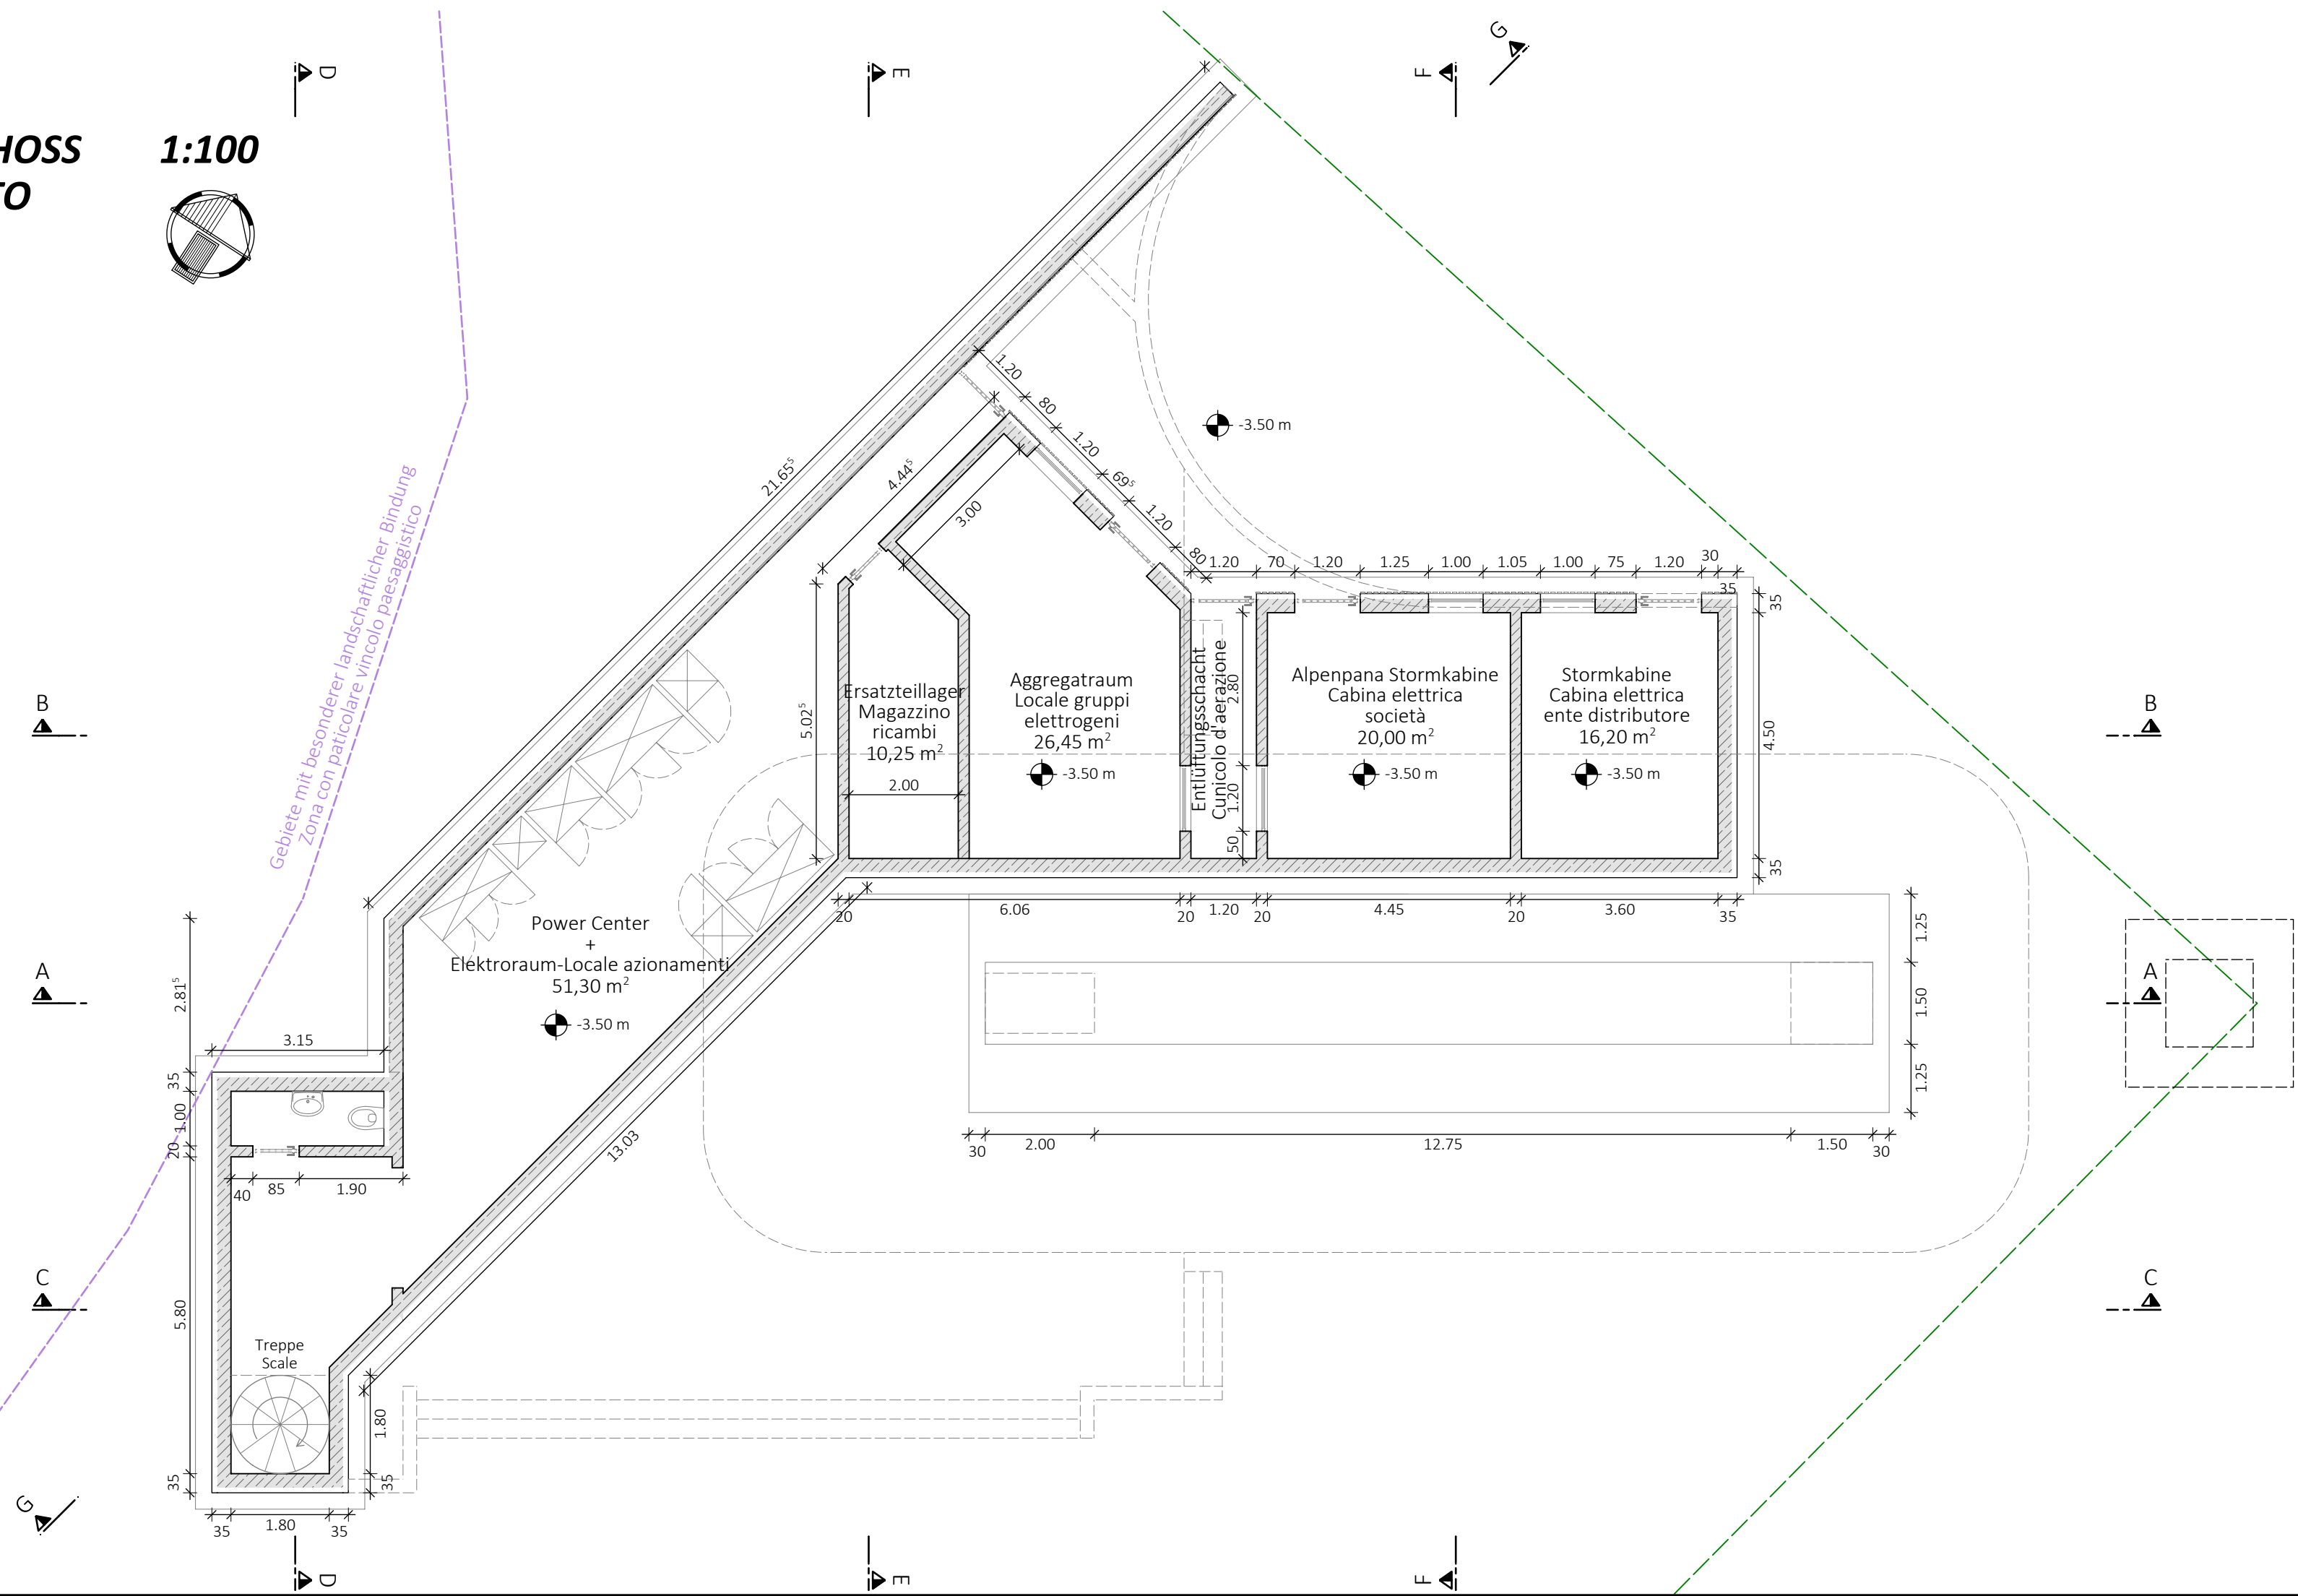

1:100

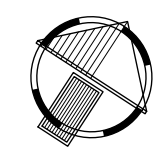

REFERENZEBENE

Bauherr/ Committente

39047 ST. CHRISTINA (BZ)
Str. Cisles 7
Telefon: 335/225600
E-Mail: info@alpenpana.com
PEC: alpenpanasrl@pec.it

Der Bauherr / Il committente

Projekt	Progetto
---------	----------

Dokumentensatz	Elenco documenti
----------------	------------------

DEFINITIVES PROJEKT - UVP Okt. 2021 PROGETTO DEFINITIVO - VIA Ott. 2021

Inhalt	Contenuto
--------	-----------



BÜROGEMEINSCHAFT · STUDIO ASSOCIATO BCG INGENIEURE
STR. VINO PILLHOF 17 · 39057 EPPAN a.d. Weinstraße · APPIANO s.s.d. VINO (BZ)
TEL 0039 0471 1963700 · INFO@BCG-ING.EU · WWW.BCG-ING.EU
ANDREA 0039 348 4423766 · ERMEN 0039 335 6784366
MIGUEL N. PART. IVA 03042160212

Der Projektant / Il progettista

Projektleiter xxxxx xxxxxxx	Bearbeiter xxxxxxxx	Prüfer xxxxxxxx	Freigabe xxxxxxxx	Projektnummer xxxxxxxxxxxx
--------------------------------	------------------------	--------------------	----------------------	-------------------------------